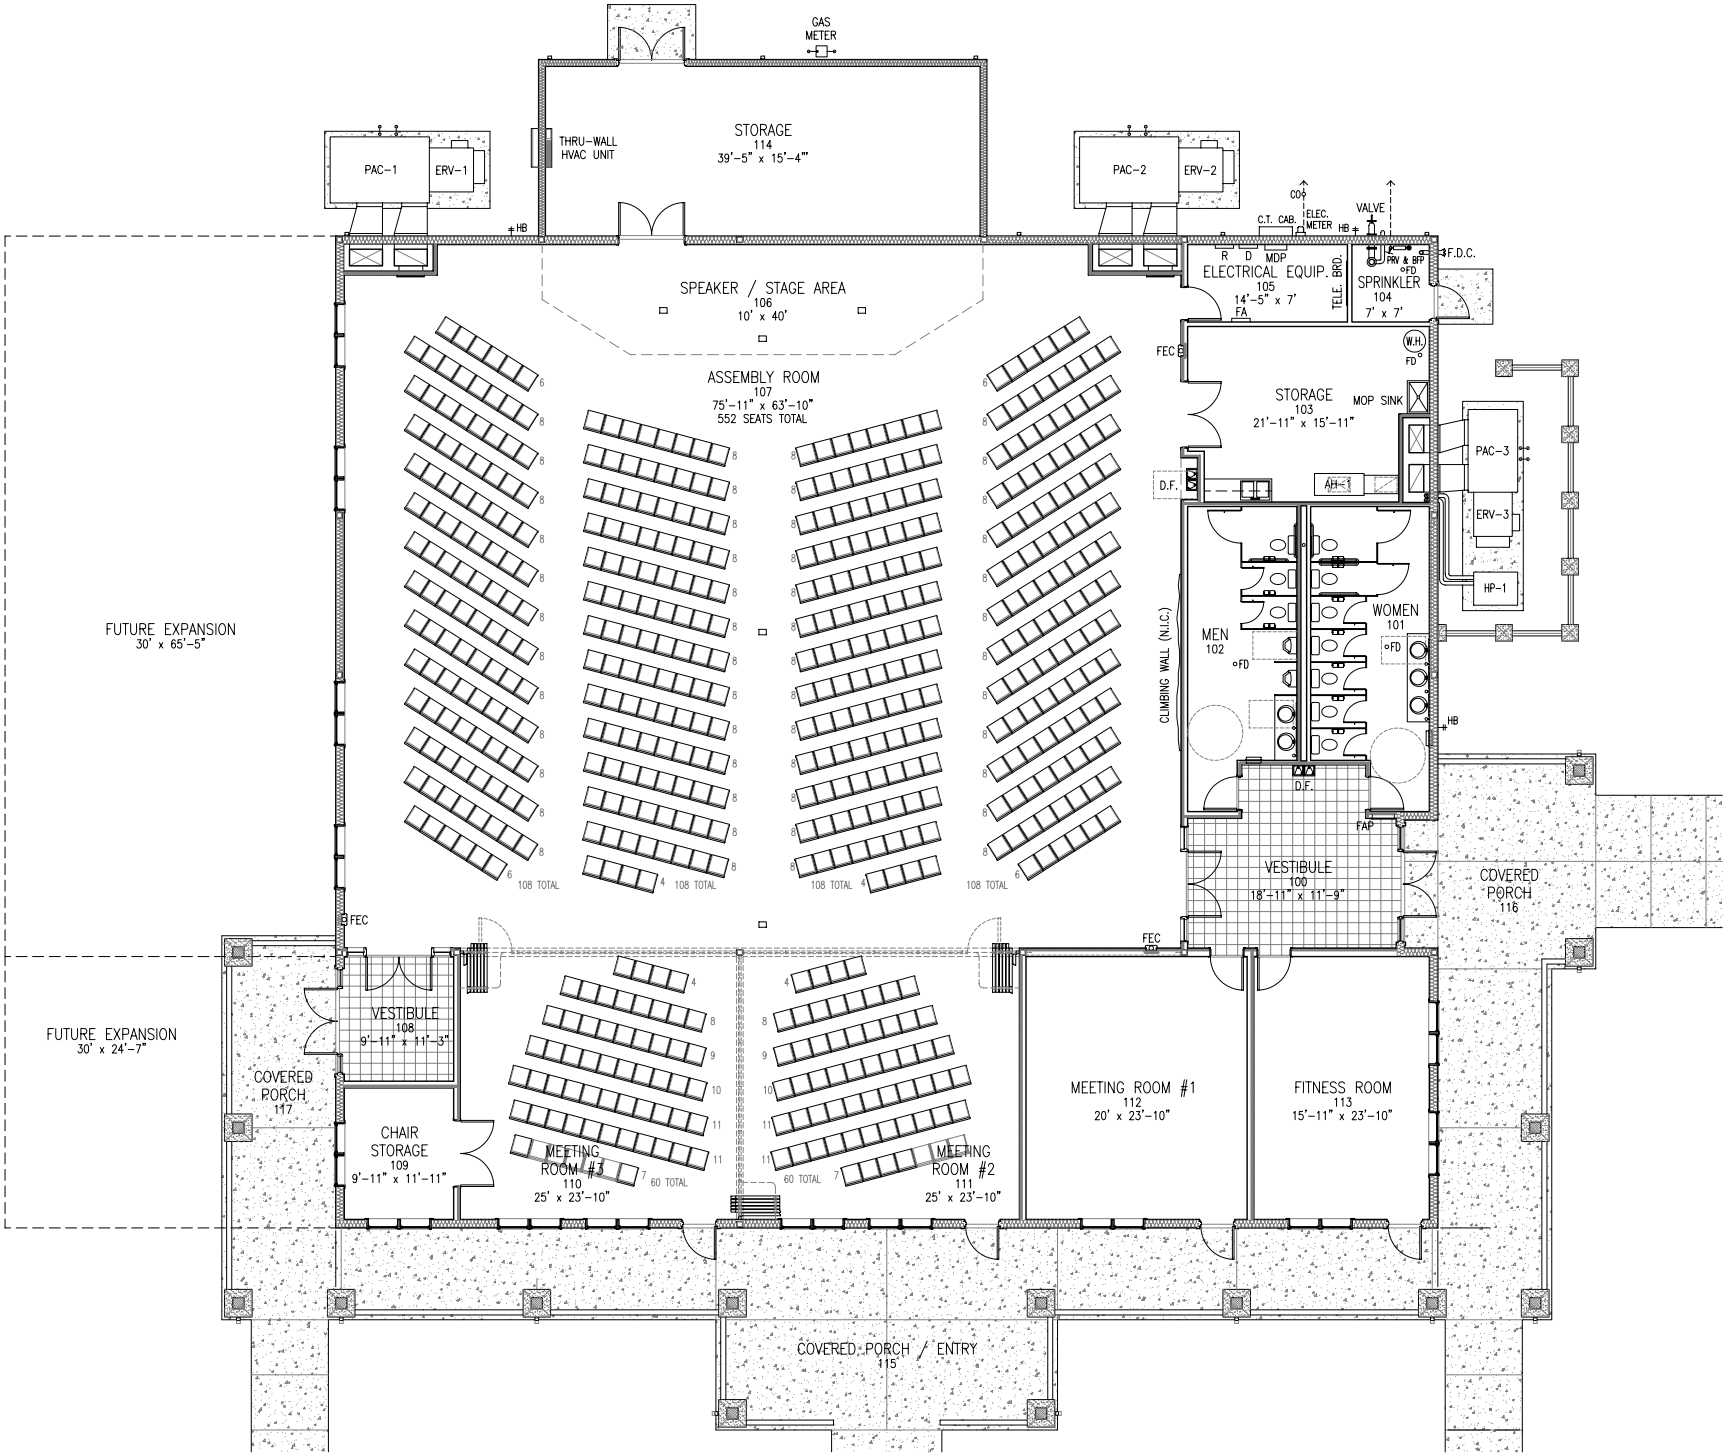

FINISH FLOOR PLAN